


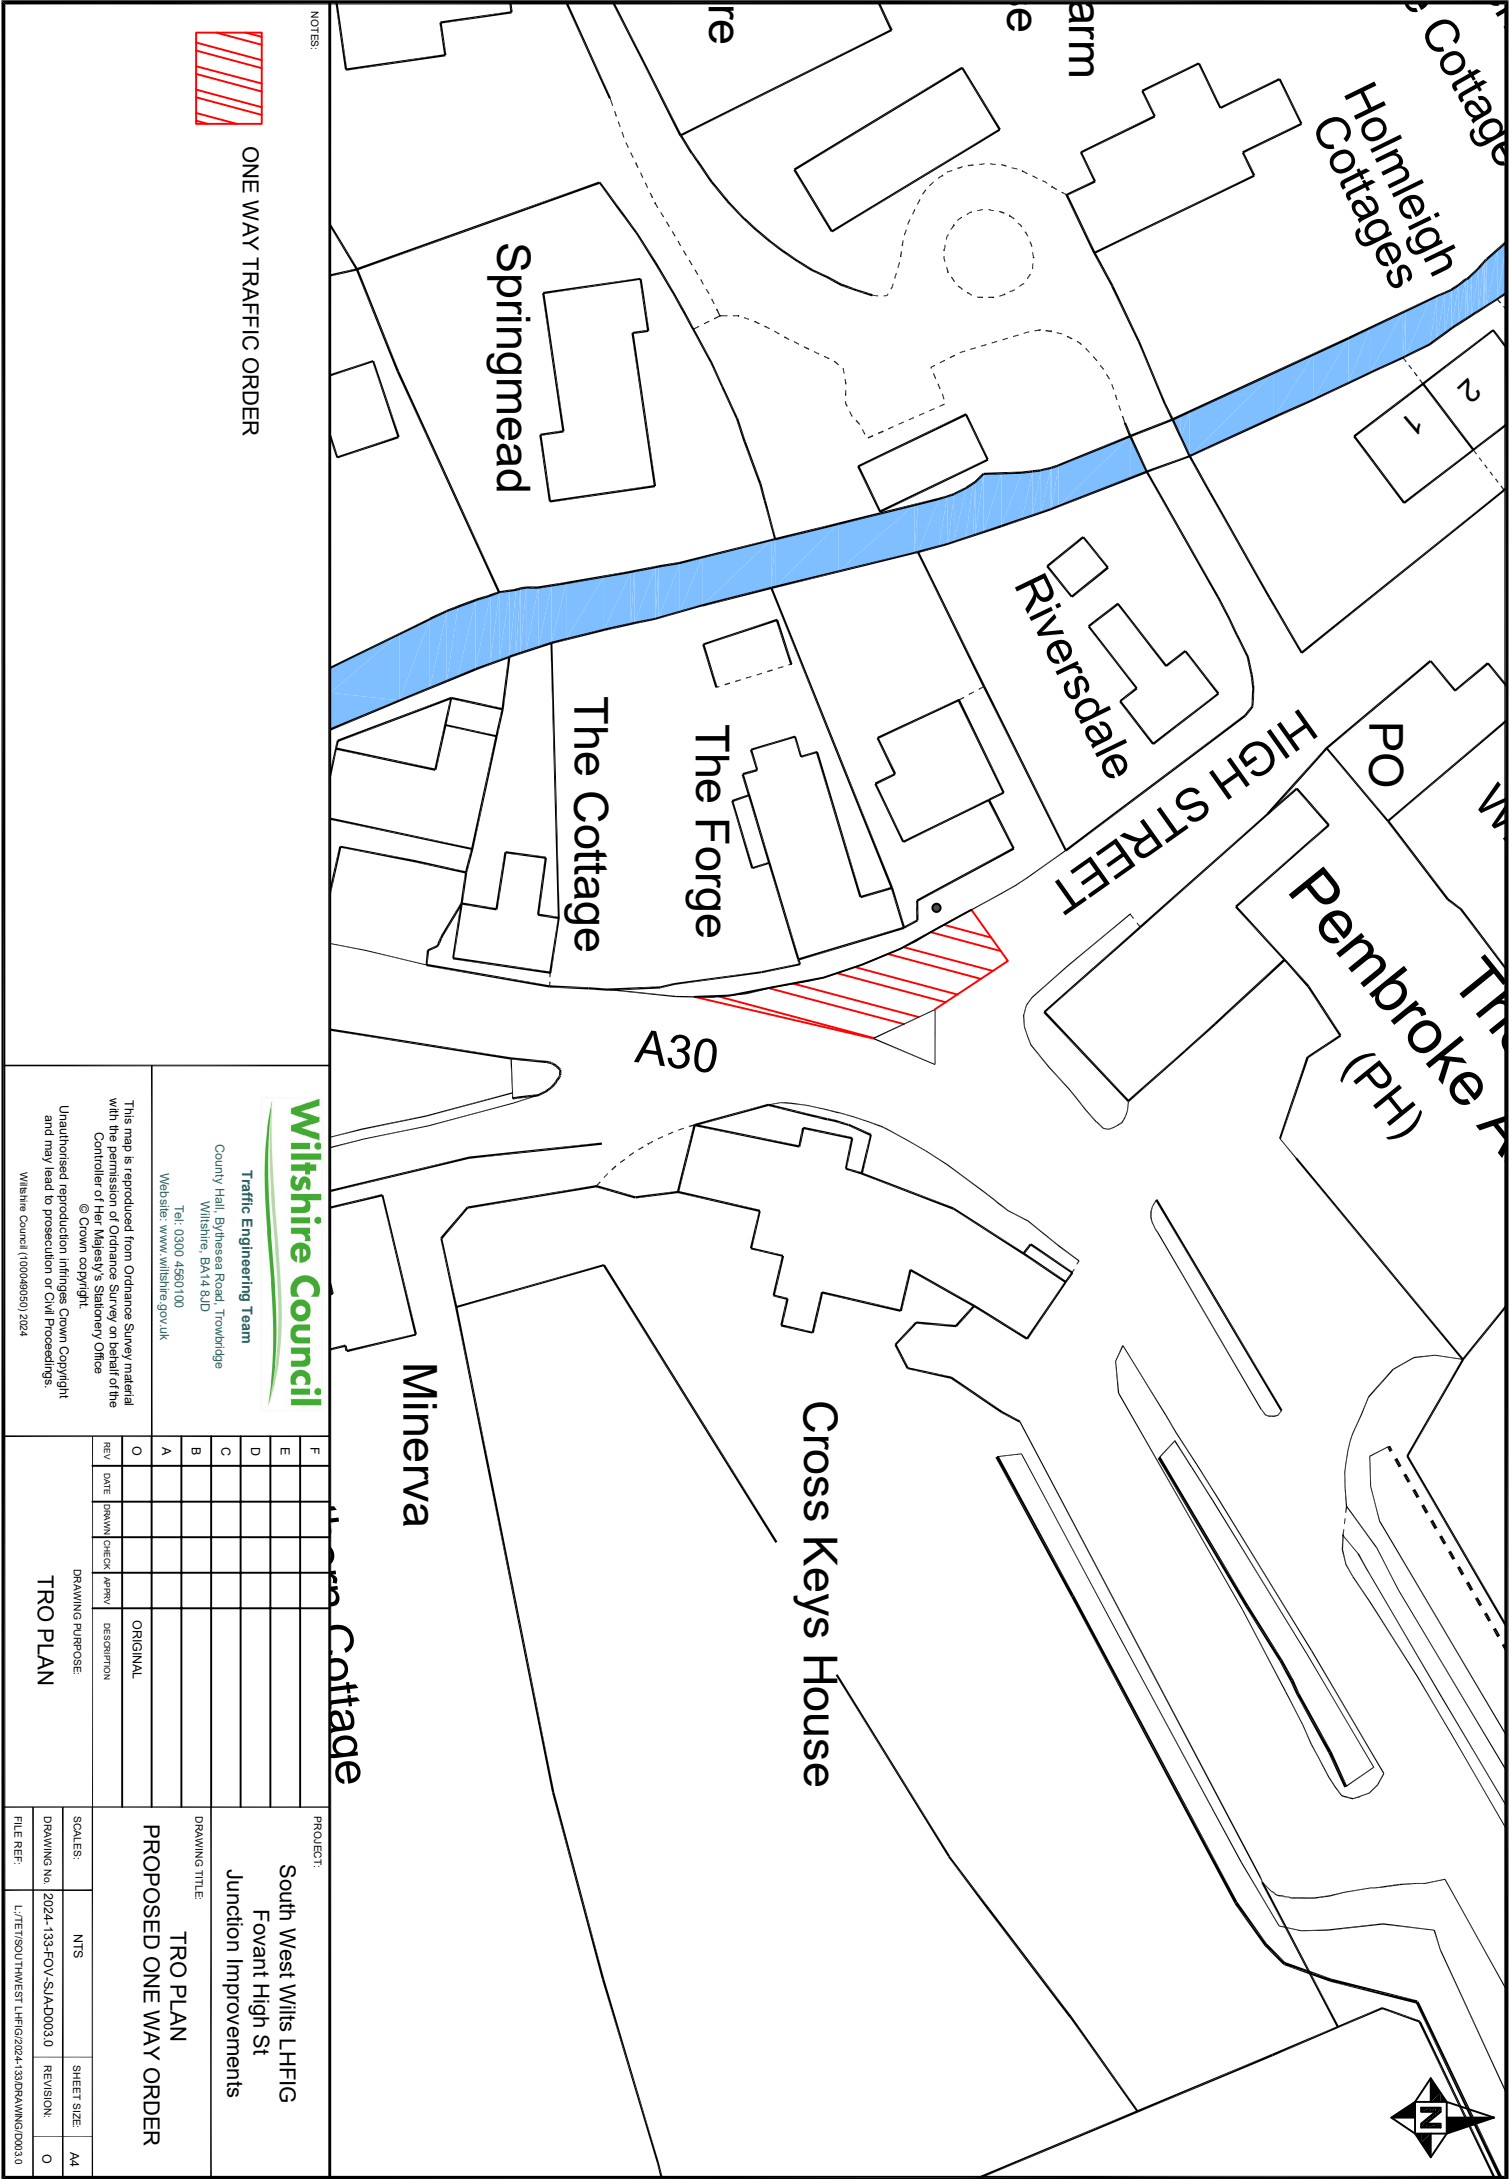

ONE WAY TRAFFIC ORDER

NOTES:

Wiltshire Council

Traffic Engineering Team

County Hall, Bythsea Road, Trowbridge

Wiltshire, BA14 8JD

Tel: 0300 4560100

Website: www.wiltshire.gov.uk

This map is reproduced from Ordnance Survey material with the permission of Ordnance Survey on behalf of the Controller of Her Majesty's Stationery Office
© Crown copyright.

Unauthorised reproduction infringes Crown Copyright and may lead to prosecution or Civil Proceedings.

Wiltshire Council (10004950) 2024

F						
E						
D						
C						
B						
A						
O						
REV	DATE	DRAWN	CHECK	APPROV	DESCRIPTION	

PROJECT:
South West Wilts LHF IG
Fovant High St
Junction Improvements

DRAWING TITLE:
TPO PLAN
PROPOSED ONE WAY ORDER

SCALES:	NTS	SHEET SIZE:	A4
DRAWING No:	2024-133-FOV-SJA-D003.0	REVISION:	0
FILE REF:	L:\TE\7500\HWEST LHF IG\2024-133\DRAWING\003.0		